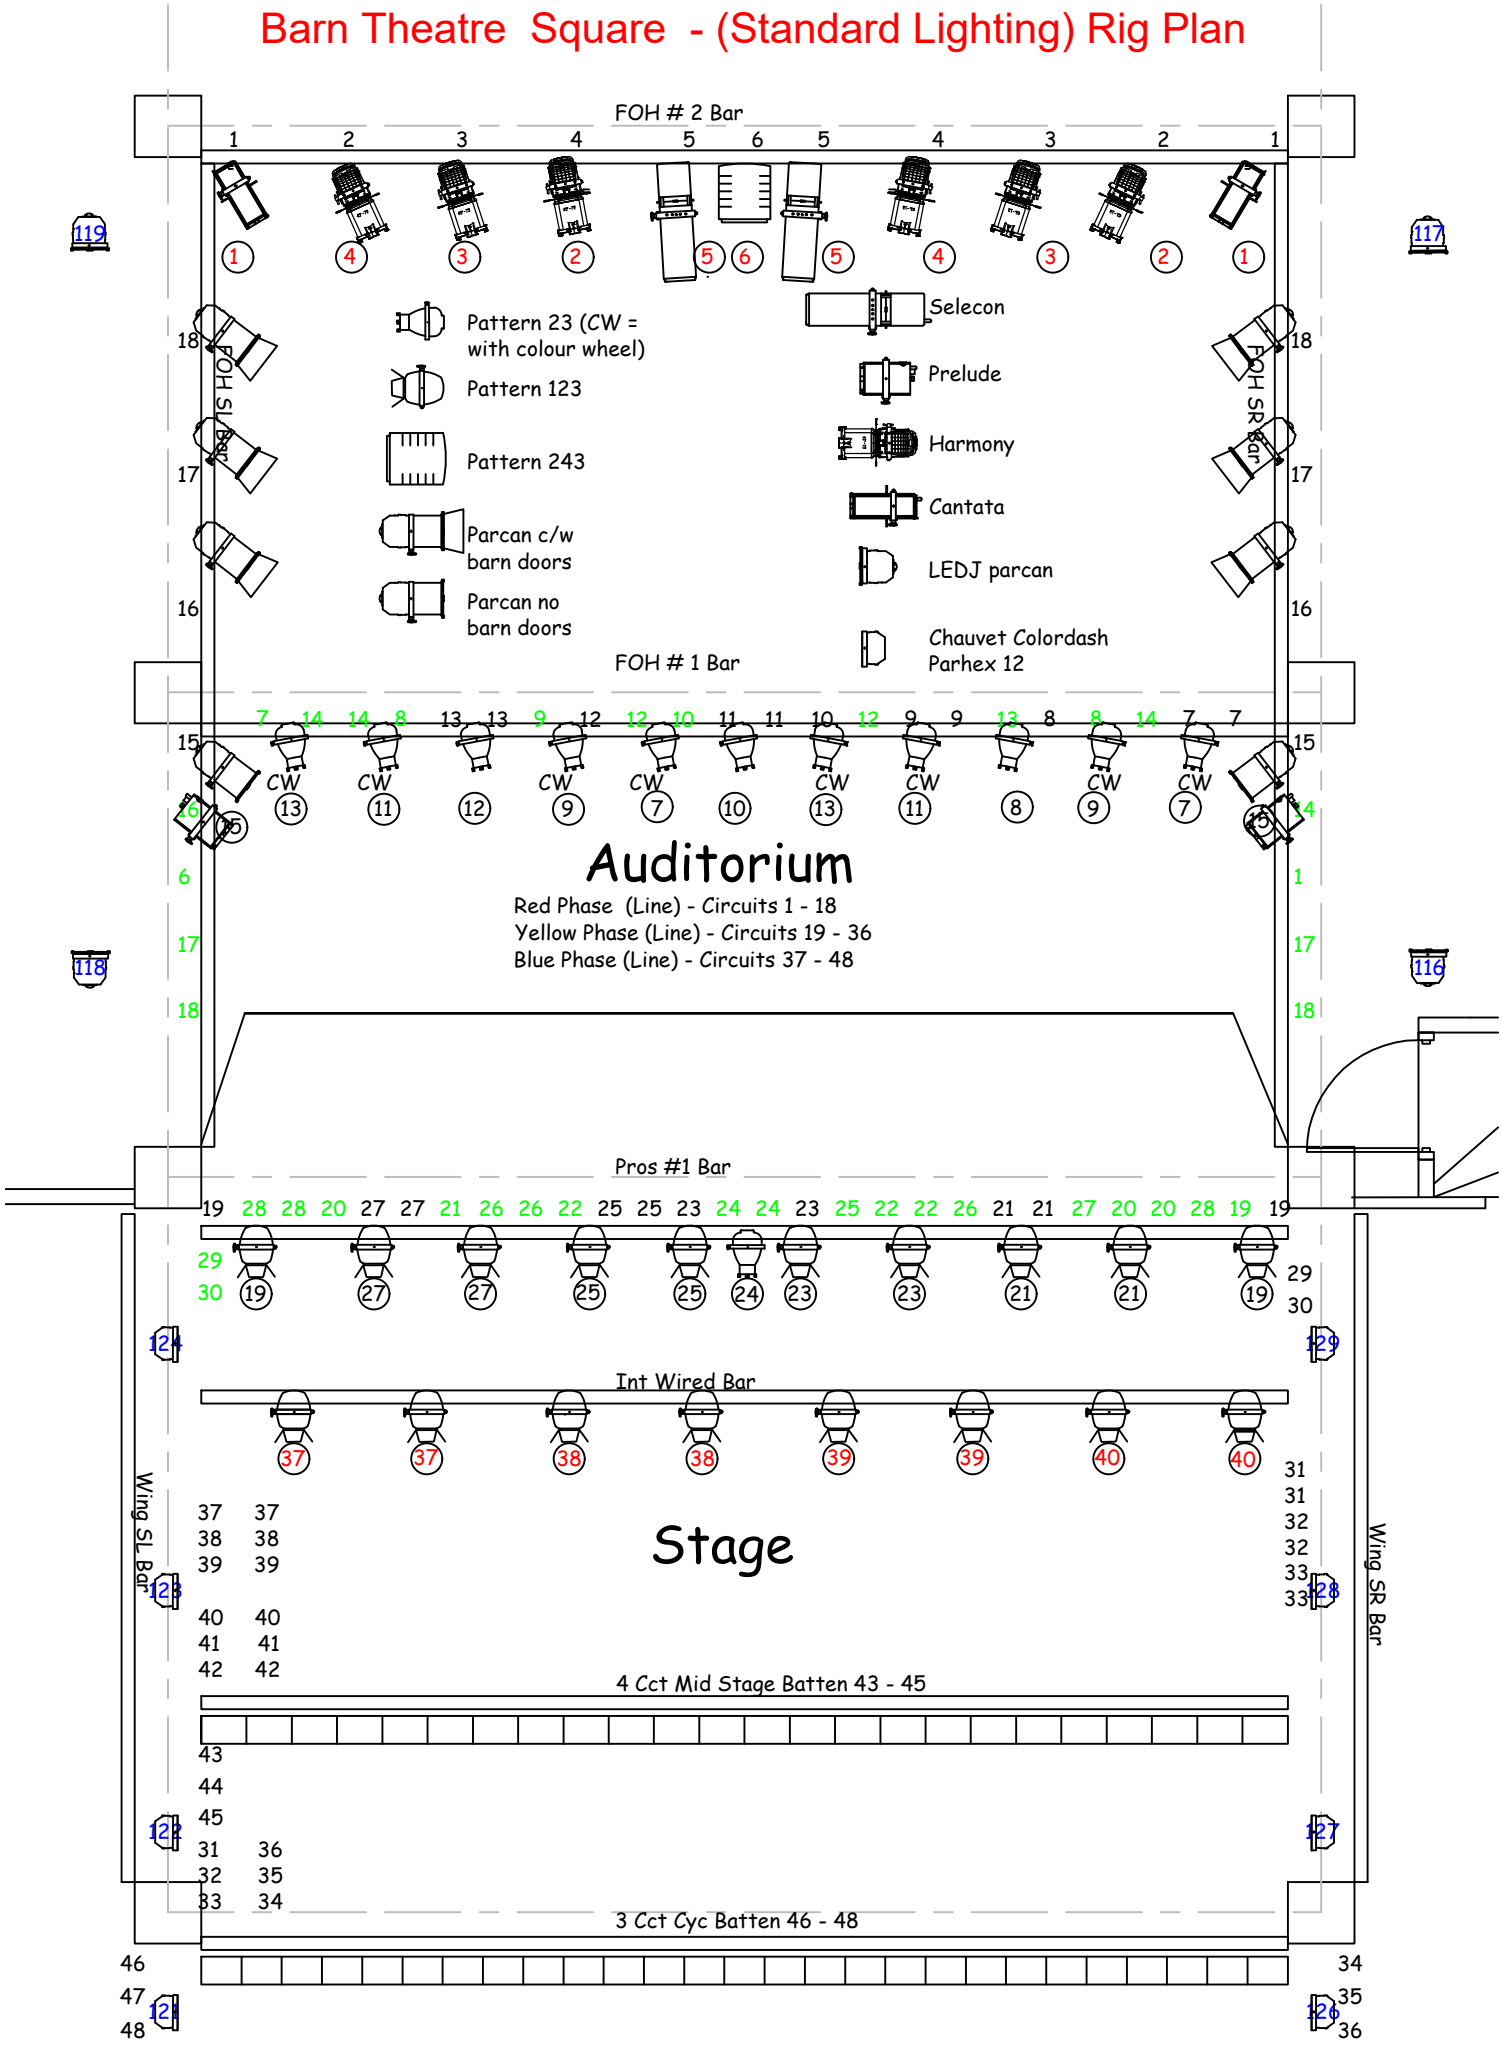Barn Theatre Square - (Standard Lighting) Rig Plan